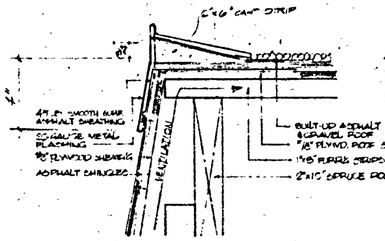

22/6 FLASHING DETAIL AT JUNCTION OF FLAT & SLOPING ROOFS
SCALE: 1½"=1'0"

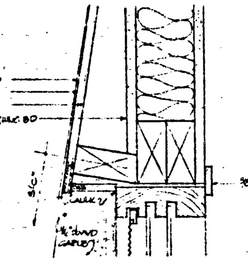

21/6 HEAD DETAIL FOR ROOF WINDOW
SCALE: 1½"=1'0"

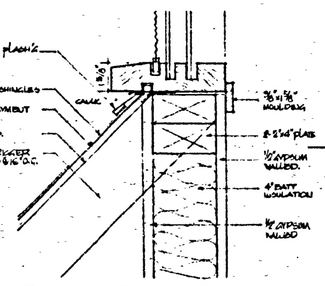

22/6 SILL DETAIL FOR ROOF WINDOW
SCALE: 1½"=1'0"

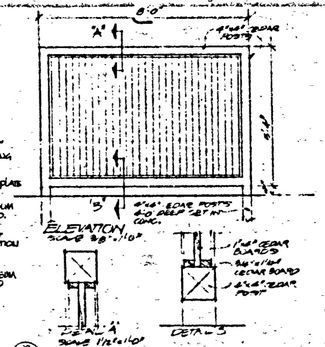

18/6 WOOD SCREEN

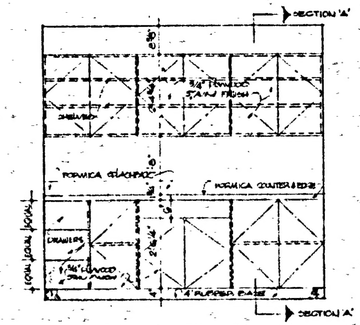

ELEVATION OF COUNTER WITH SINK & CUPBOARDS OVER
SCALE: ½"=1'0"

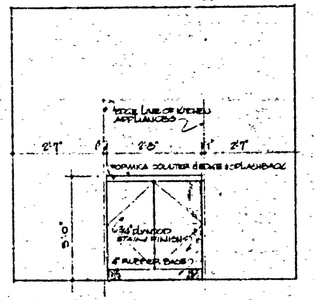

ELEVATION OF COUNTER ON OPPOSITE WALL BETWEEN STOVE & REFRIGERATOR
SCALE: ½"=1'0"

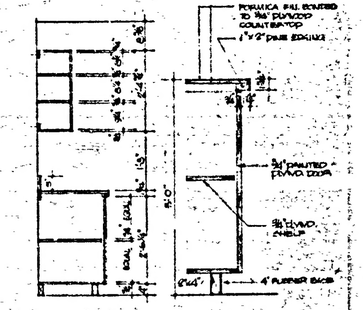

TYPICAL SECTION A-A
SCALE: 1½"=1'0"

TYPICAL COUNTER SECTION
SCALE: 1½"=1'0"

5/6 TYPICAL KITCHEN CABINET DETAILS FOR ALL UNITS

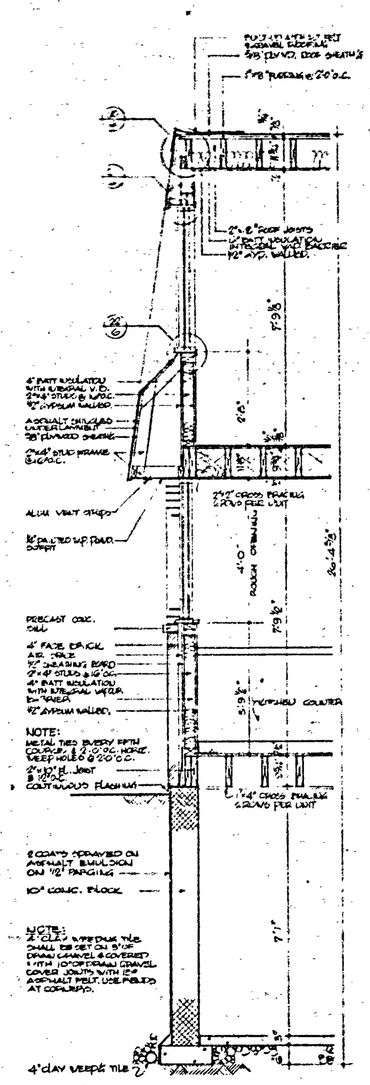

NOTE:
METAL TIES EVERY FIFTH COURSE & 2'-0" O.C. HORIZ. WEEP HOLES @ 2'0" O.C.

NOTE:
2" CLAY WEEPING TILE SHALL BE SET ON 5" OF DRAIN GRAVEL & COVERED WITH 10" OF FINAL GRAVEL COVER JOINTS WITH 15# ASPHALT FELT. USE FELT AT CORNERS.

1/6 TYPICAL EXTERIOR WALL SECTION @ WINDOWS
SCALE: 1½"=1'0"

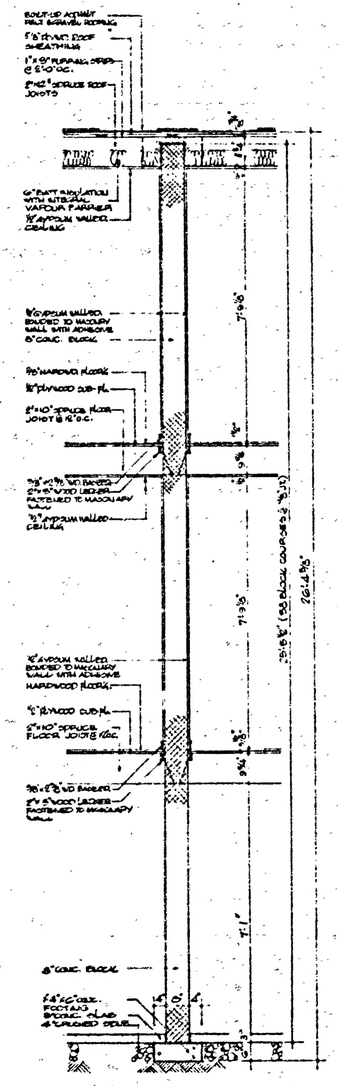

2/6 TYPICAL WALL SECTION AT PARTY WALL
SCALE: 1½"=1'0"

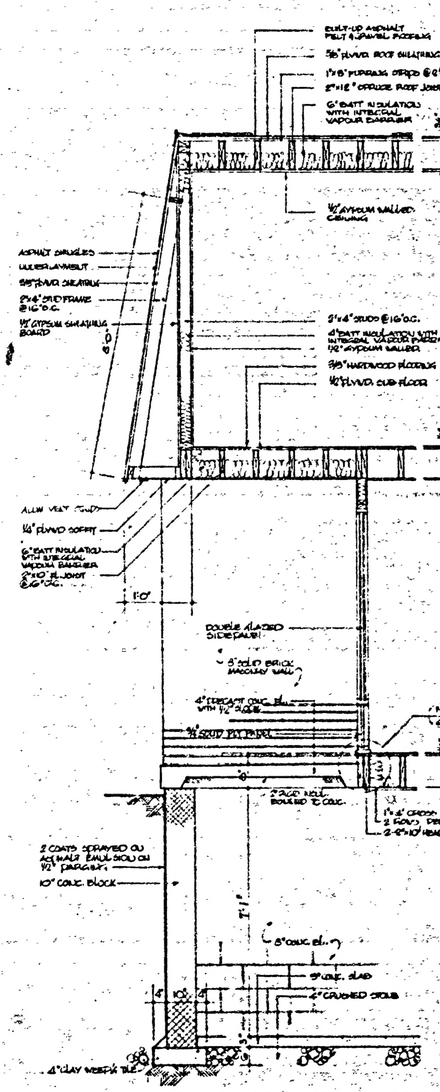

3/6 TYPICAL WALL SECTION AT OUTDOOR ENTRY
SCALE: 1½"=1'0"

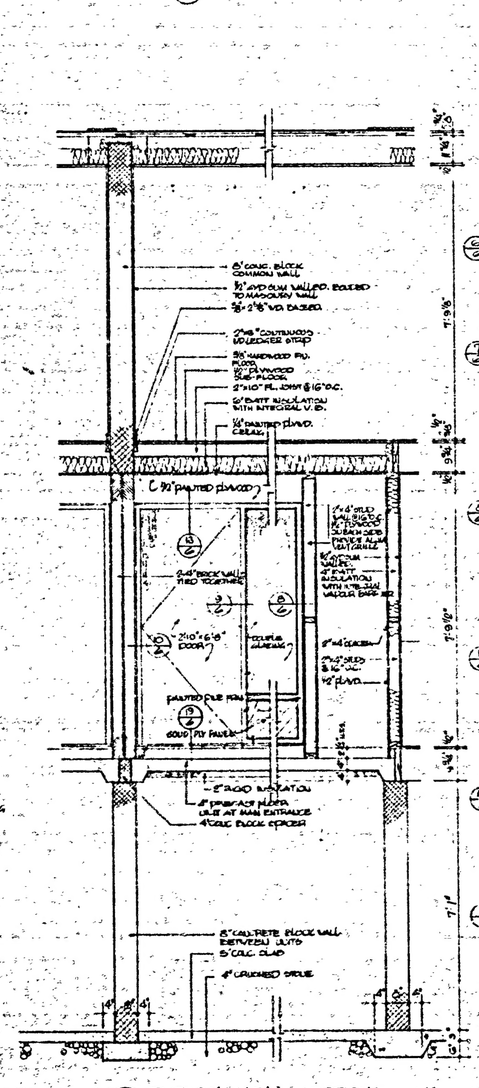

4/6 TYPICAL WALL SECTIONS AT OUTDOOR ENTRY
SCALE: 1½"=1'0"

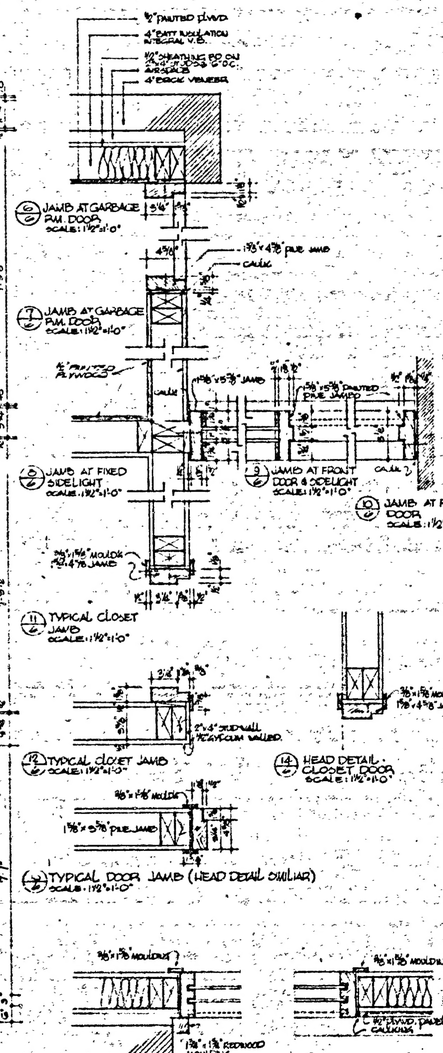

6/6 JAMB AT GARBAGE P.M. DOOR
SCALE: 1½"=1'0"

7/6 JAMB AT GARBAGE P.M. DOOR
SCALE: 1½"=1'0"

8/6 JAMB AT FIXED SIDELIGHT
SCALE: 1½"=1'0"

9/6 JAMB AT FRONT DOOR & SIDELIGHT
SCALE: 1½"=1'0"

10/6 JAMB AT FRONT DOOR
SCALE: 1½"=1'0"

11/6 TYPICAL CLOSET JAMB
SCALE: 1½"=1'0"

12/6 TYPICAL CLOSET JAMB
SCALE: 1½"=1'0"

13/6 HEAD DETAIL CLOSET DOOR
SCALE: 1½"=1'0"

14/6 TYPICAL DOOR JAMB (HEAD DETAIL SIMILAR)
SCALE: 1½"=1'0"

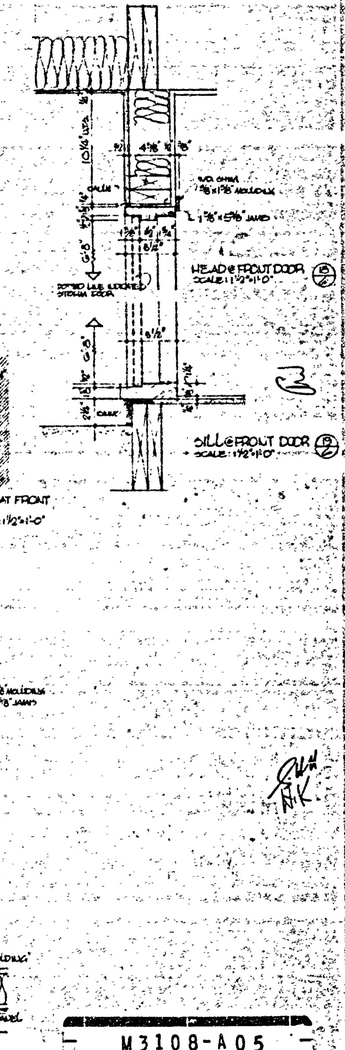

HEAD @ FRONT DOOR 13/6
SCALE: 1½"=1'0"

SILL @ FRONT DOOR 12/6
SCALE: 1½"=1'0"

15/6 TYPICAL WINDOW JAMB @ BRICK VENEER
SCALE: 1½"=1'0"

17/6 TYPICAL WINDOW JAMB @ PLYWOOD PANEL
SCALE: 1½"=1'0"

M3108-A05

TYPICAL DETAILS

ONTARIO HOUSING CORPORATION
FAMILY HOUSING PROJECT
SHERBROOKE ST. - PETERBOROUGH
CHARLES HUFFMAN LTD. - PETERBOROUGH
GENERAL CONTRACTOR.

WILLIAM LETT — ARCHITECT
45 CORBORNE ST., TORONTO 3. TEL. 366-5832

SCALE: AS NOTED
DATE: MAY 11, 1970
DRAWN: R.D.V.
PROJECT No. 6902

DRAWING No. 6 OF NINE

WILLIAM FLEETMAN & ASSOCIATES ARCHITECTS